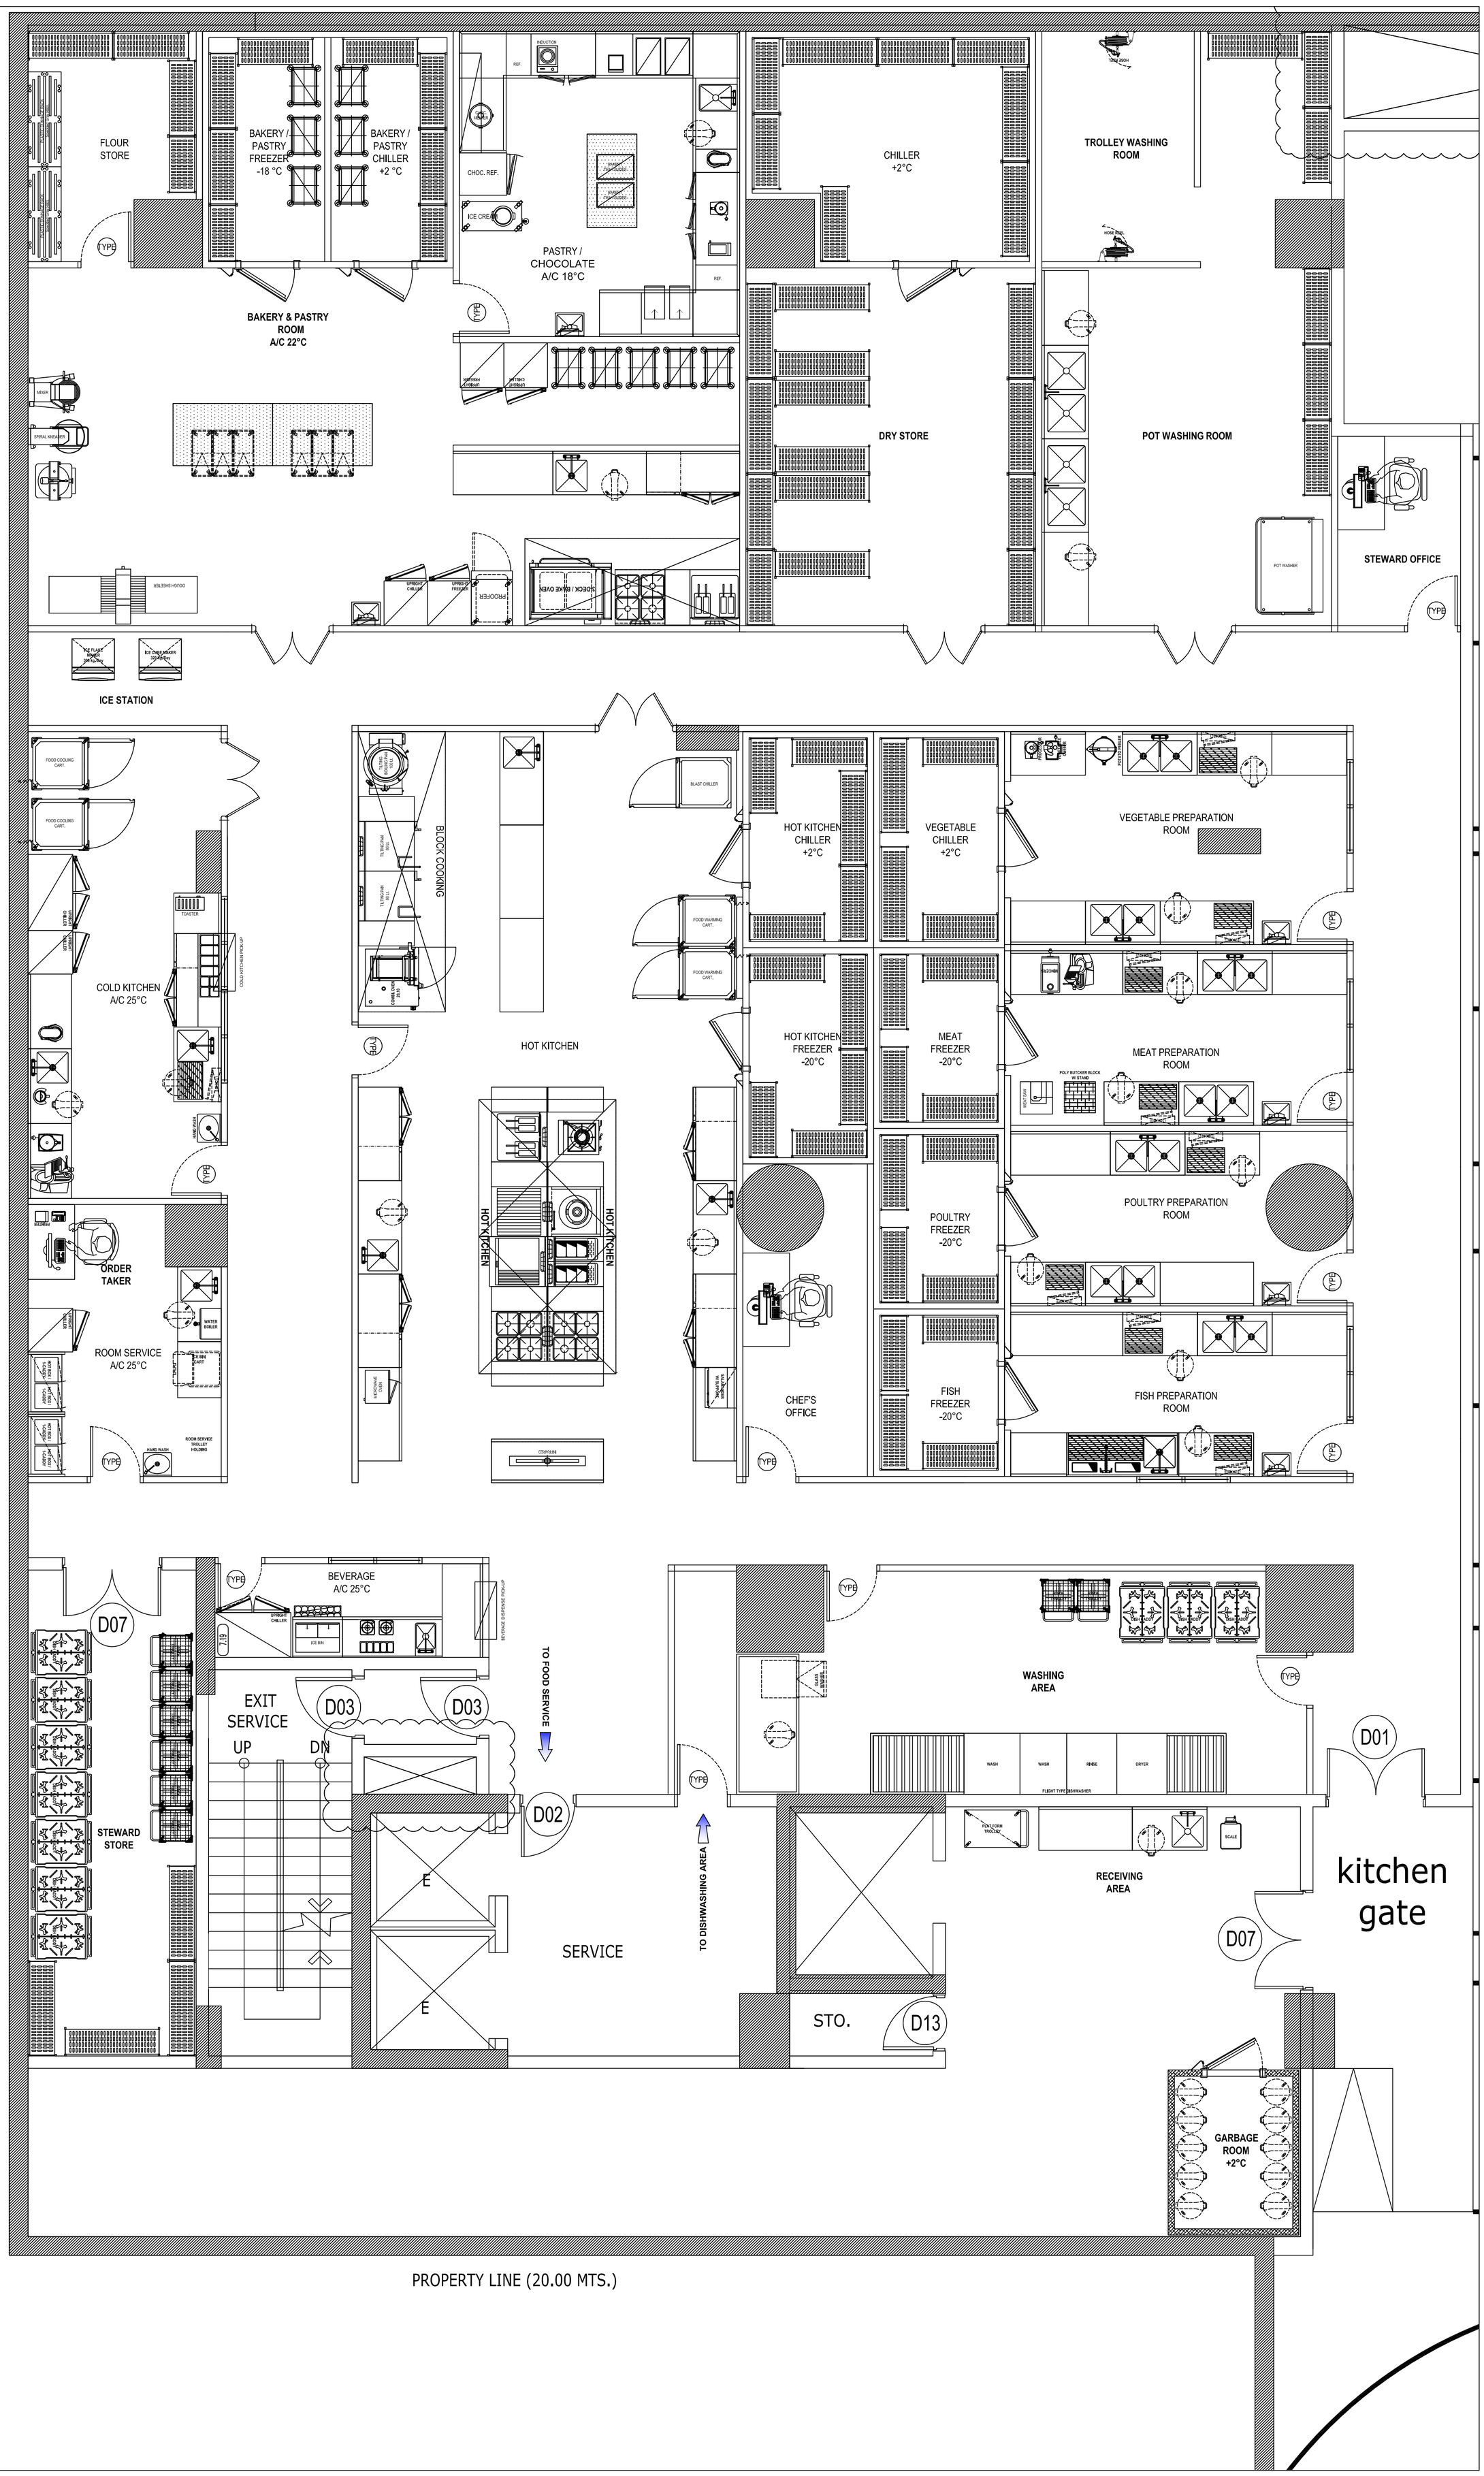

CHEFS CATERING EQUIPMENT CO., LTD

PANYU, GUANGZHOU, CHINA

TEL: +86 20 2989 5700

GCHEFS.EN.ALIBABA.COM

MAIL: CATERINGCHINA@FOXMAIL.COM

NO	DATE	REVISION	BY

Note: This layout plan is the property of CHEFS CATERING EQUIPMENT CO., LTD and cannot be reproduced without prior consent

TITLE: KITCHEN LAYOUT PLAN

DATE	2016.10.12
DRAWN BY	KEN
CHECKED BY	KEN
SCALE	1:50 A2
INDEX NO	